B-1265
327 W. Baltimore Street
Block 643 Lot 002
Baltimore City
Baltimore East Quad.

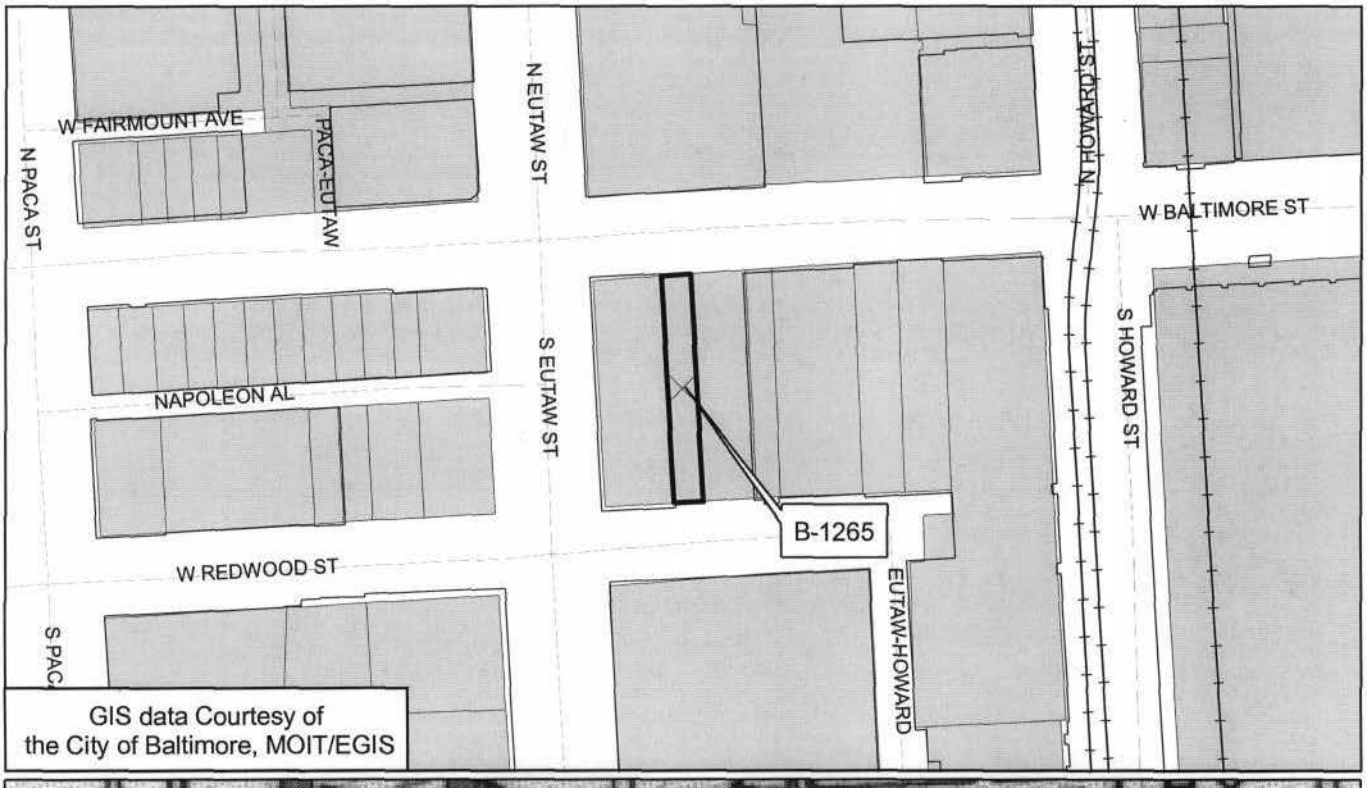

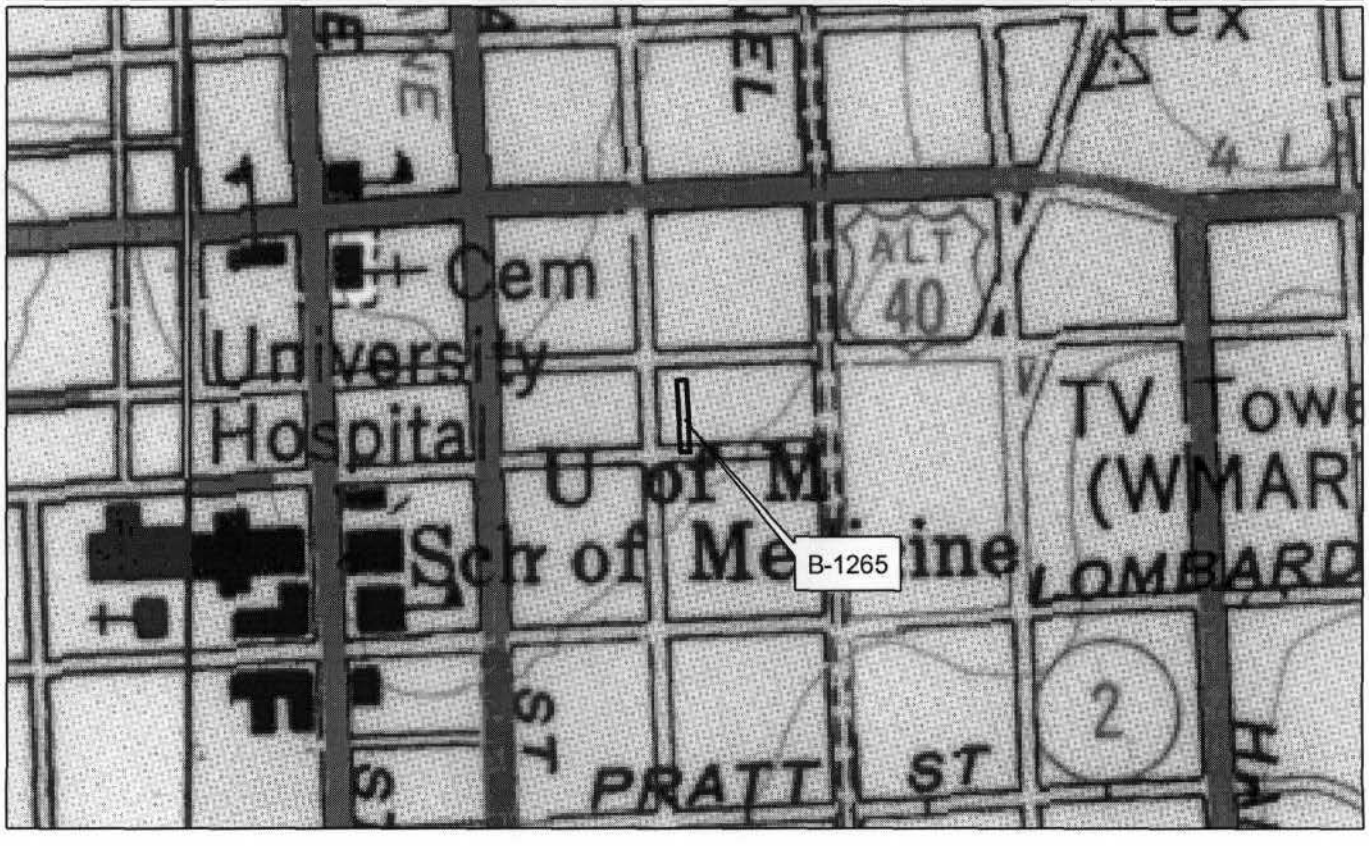

REVISIONS
LOT 10 PER APP. ;C SH. 911

B-1265
327 W. Baltimore St.

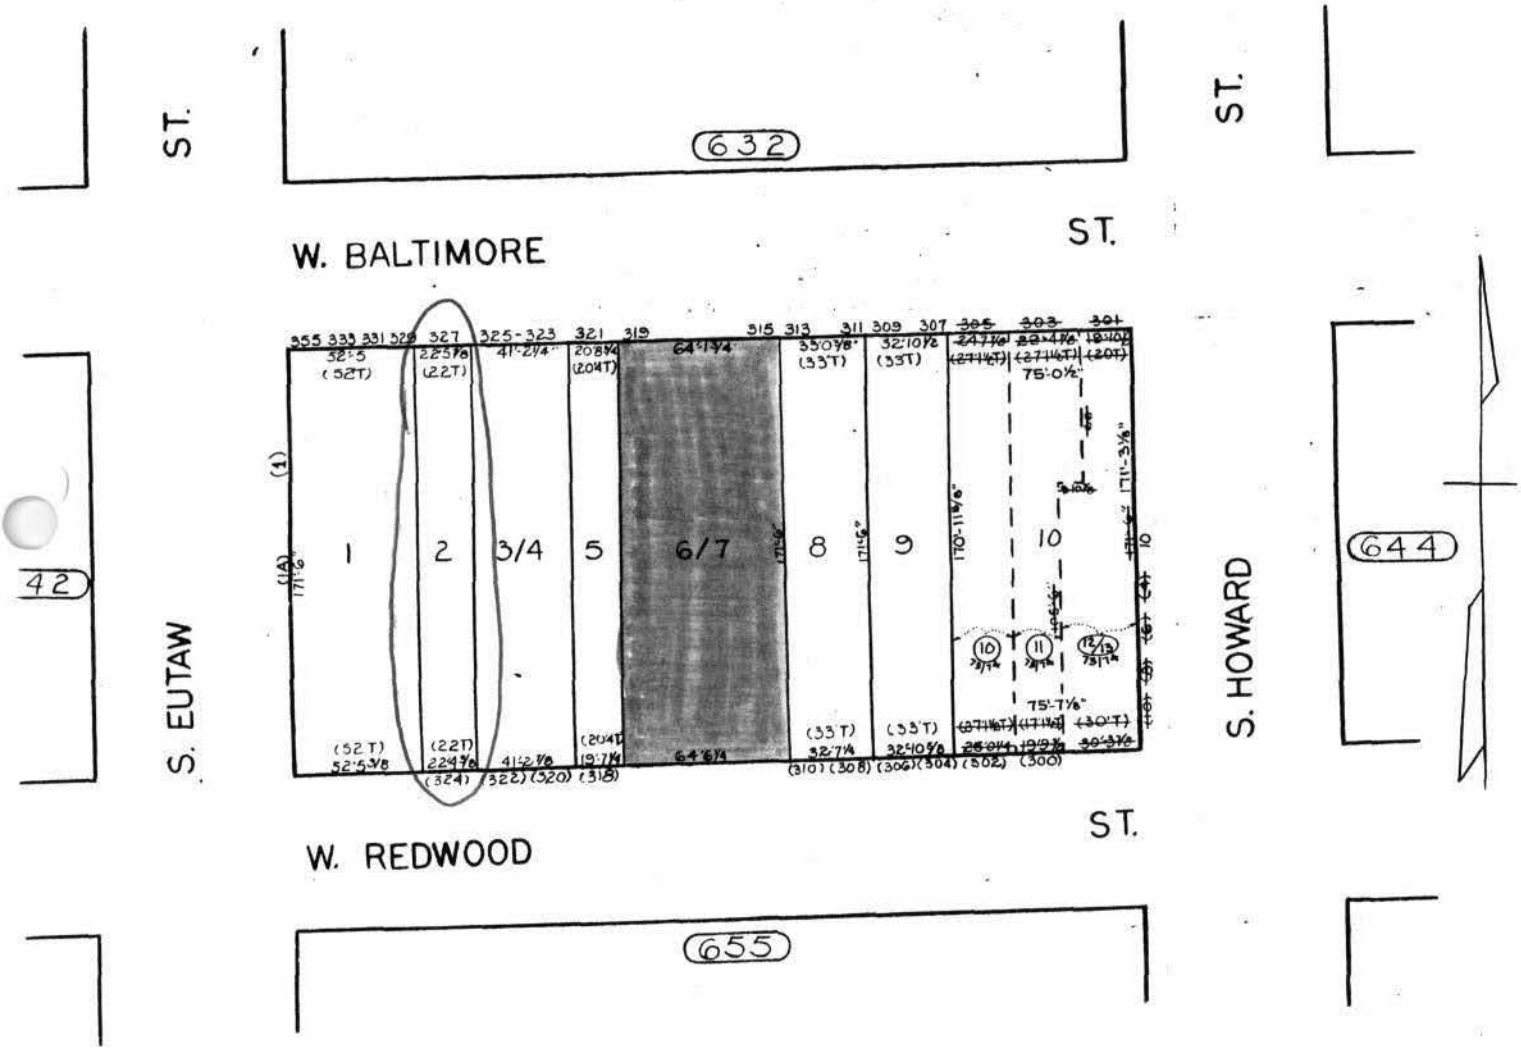

CITY OF BALTIMORE
DEPARTMENT OF PUBLIC WORKS

PROPERTY LOCATION DIVISION

WARD 4 SECTION 10

BLOCK 643

SCALE 1"=50'-0" DATE DEC. 1966

NOTICE

THIS IS A REAL PROPERTY PLAT AS PROVIDED FOR UNDER ARTICLE 76(d) OF THE CITY CHARTER IT IS COMPILED FROM TITLE AND OTHER SOURCES AND IS NOT AN AUTHENTIC SURVEY.

ACED BY P. WAINWRIGHT
TERED BY P.W.
ECKED BY