Lot 1&2 Cons'd Per O.Q. C.Sh. 562.3
LOTS 18&19 CONS'D PER O.Q. C.SH. 30-306

B-1268

415 W. Baltimore Street

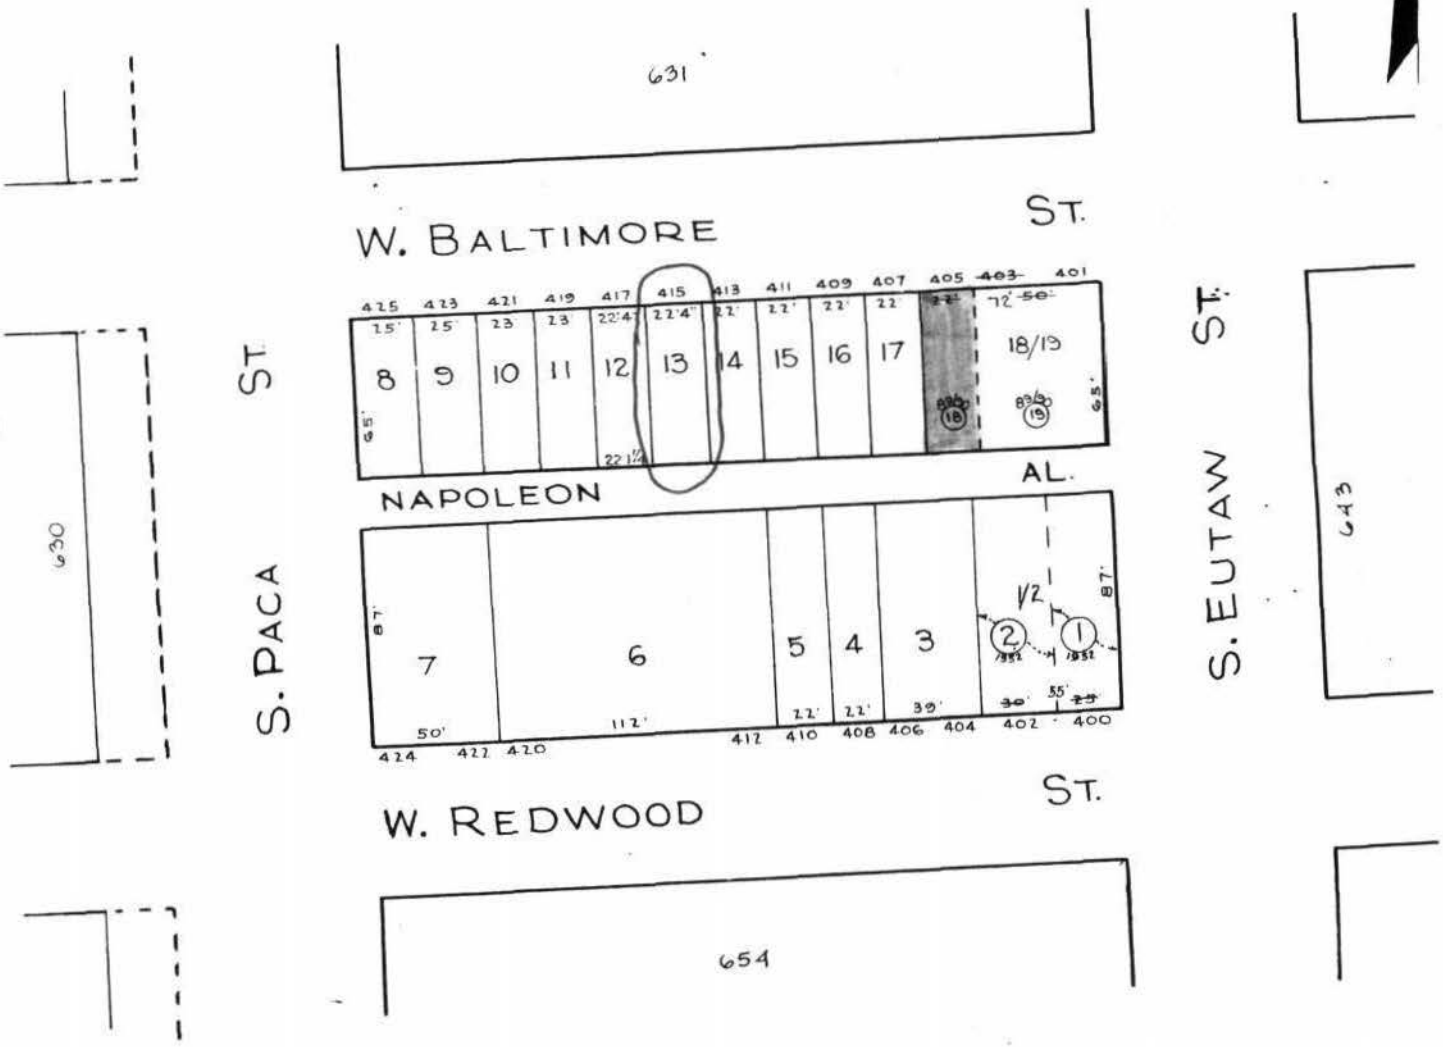

NOTICE

THIS IS A REAL PROPERTY PLAT AS PROVIDED FOR UNDER ARTICLE 76(H) OF THE CITY CHARTER. IT IS COMPILED FROM TITLE AND OTHER SOURCES AND IS NOT AN AUTHENTIC SURVEY.

TRACED BY G. Moorehead

LETTERED BY C. H. BAIN
Job J. Rokosky

CHECKED BY

CITY OF BALTIMORE
DEPARTMENT OF PUBLIC WORKS
BUREAU OF PLANS & SURVEYS
PROPERTY LOCATION DIVISION

WARD 4 SECTION 8
BLOCK 642

SCALE 1 IN. = 50 FT. DATE JULY 1929
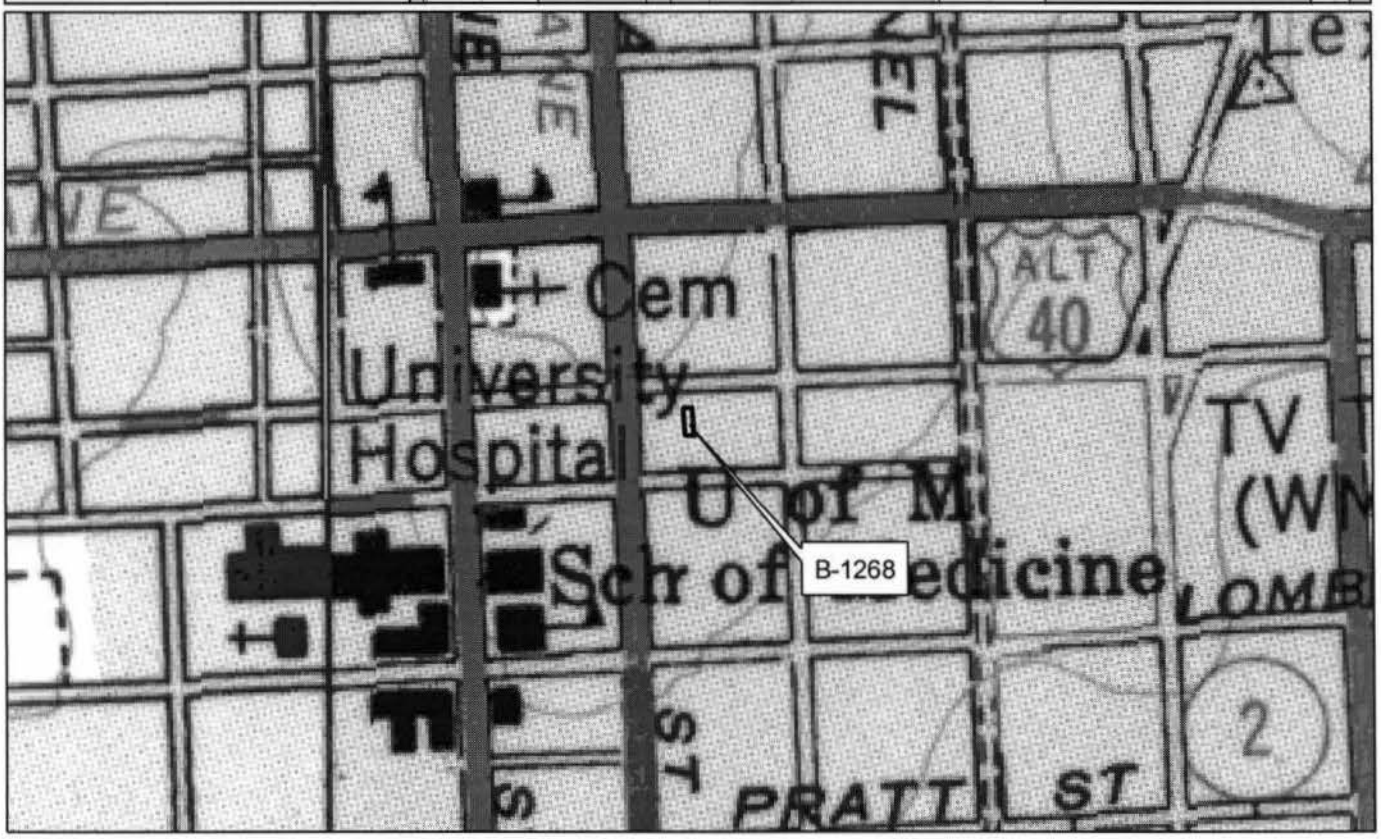
B-1268
415 W. Baltimore Street
Block 642 Lot 013
Baltimore City
Baltimore East Quad.